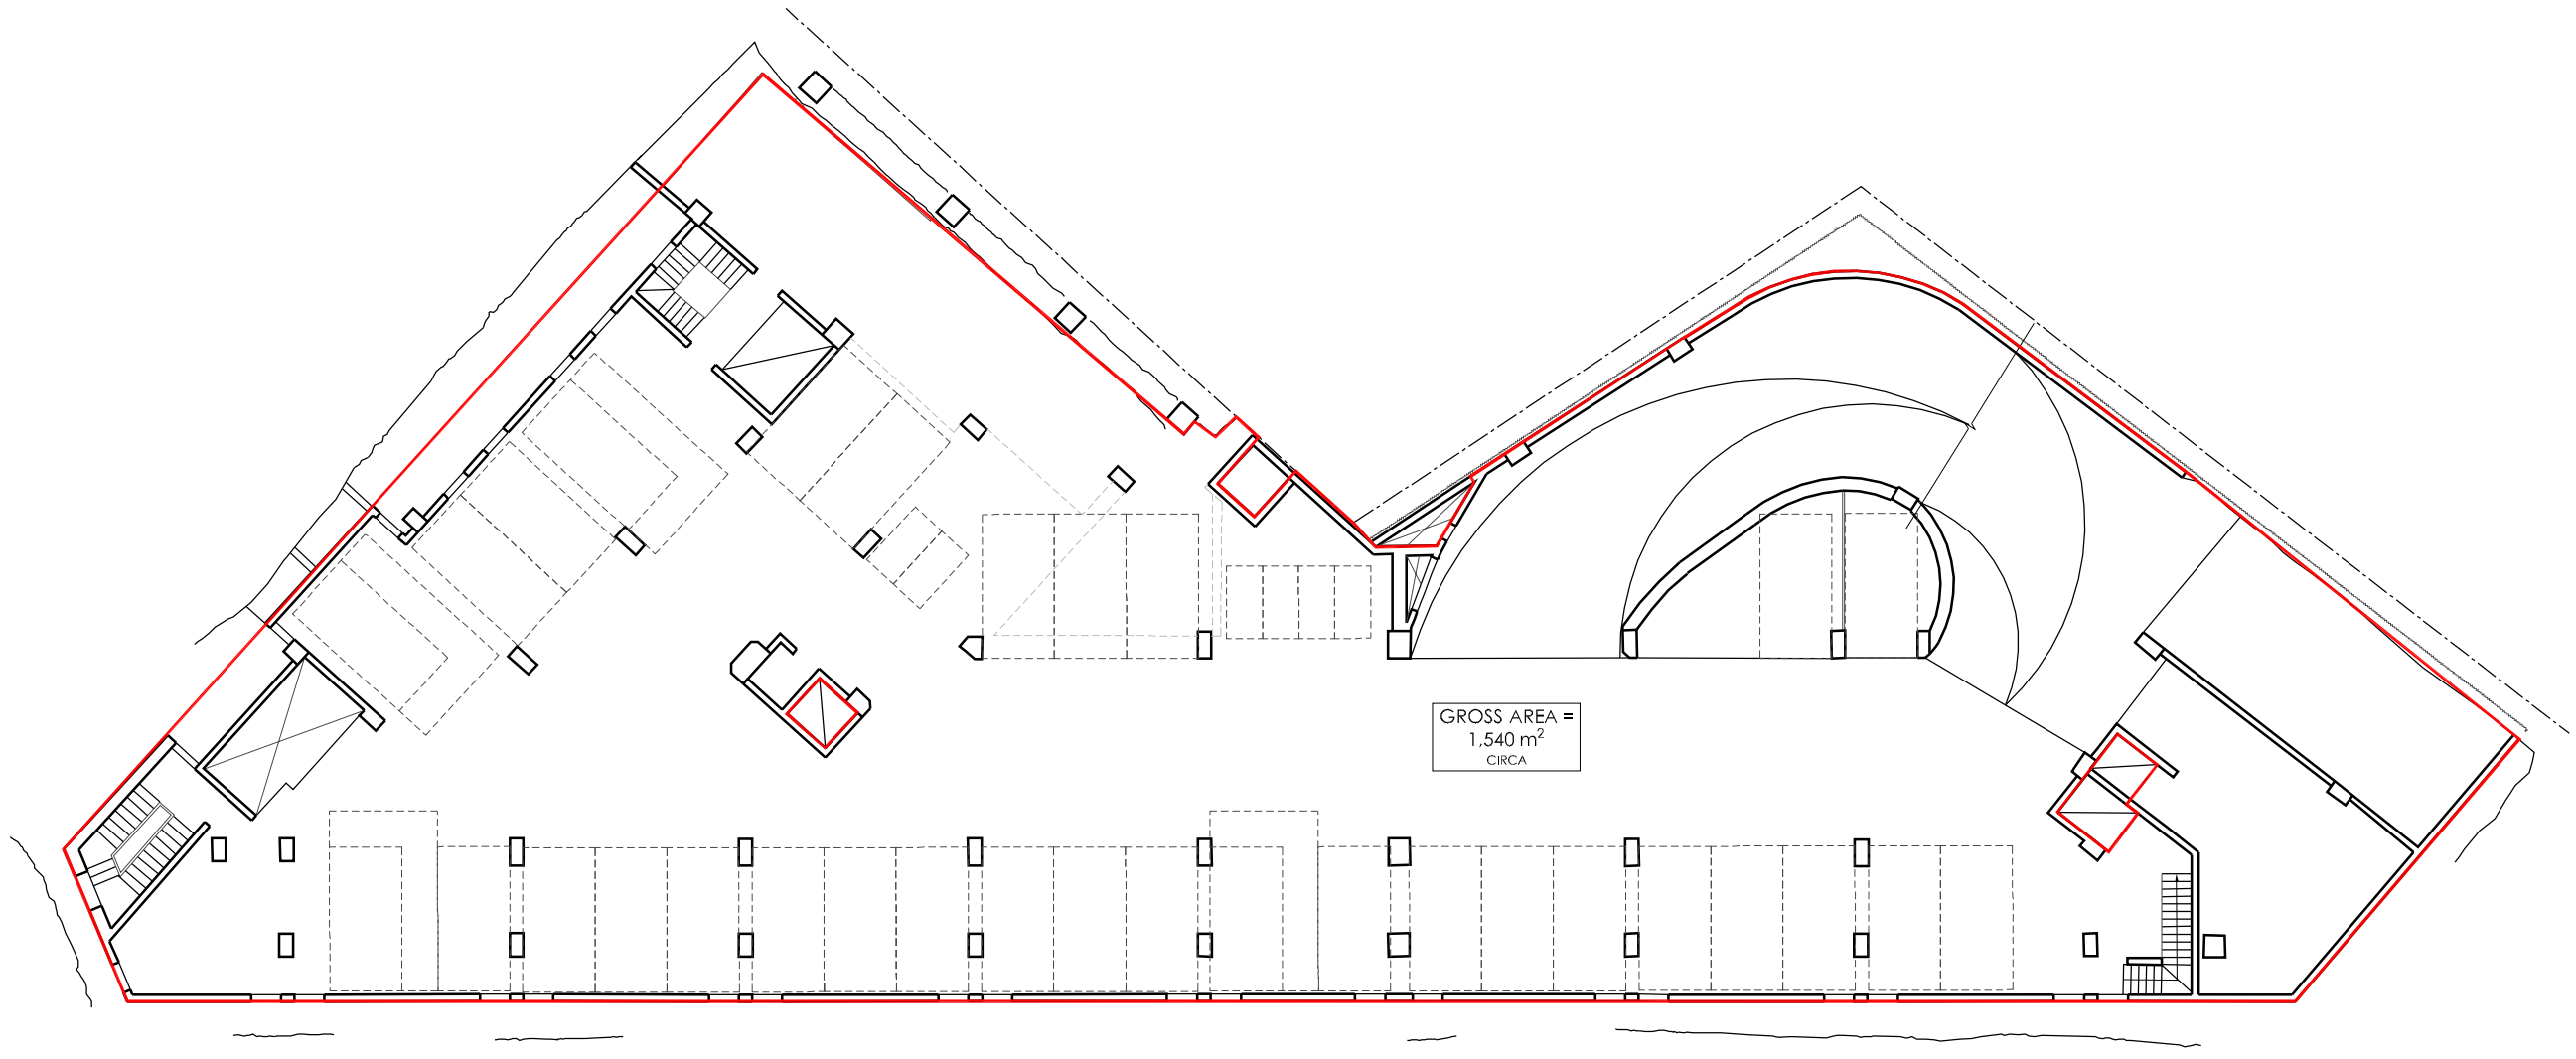

Level -2 (B)

Triq Mikiel Anton Vassalli

2.5 0 2.5 5 12.5 25m

SCALE 1:250

Karkanja Property Development
Telephone: 2156 5991
Mobile: 7900 0079
euchar@karkanja.com
Fortunato Mizzi
street
Victoria, VCT 2577
Gozo

Commission:

---

at Expomax, Triq Mikiel Anton Vassalli c/w Triq it-Torri c/w Mons Inoc. Zammit

drawing title:

Basement Level B-2

drawn by:	checked by:		
C.D	--		
scale:	**date:**	**sheet:**	**rev:**
1:250 (A3)	12/2023	2	-